


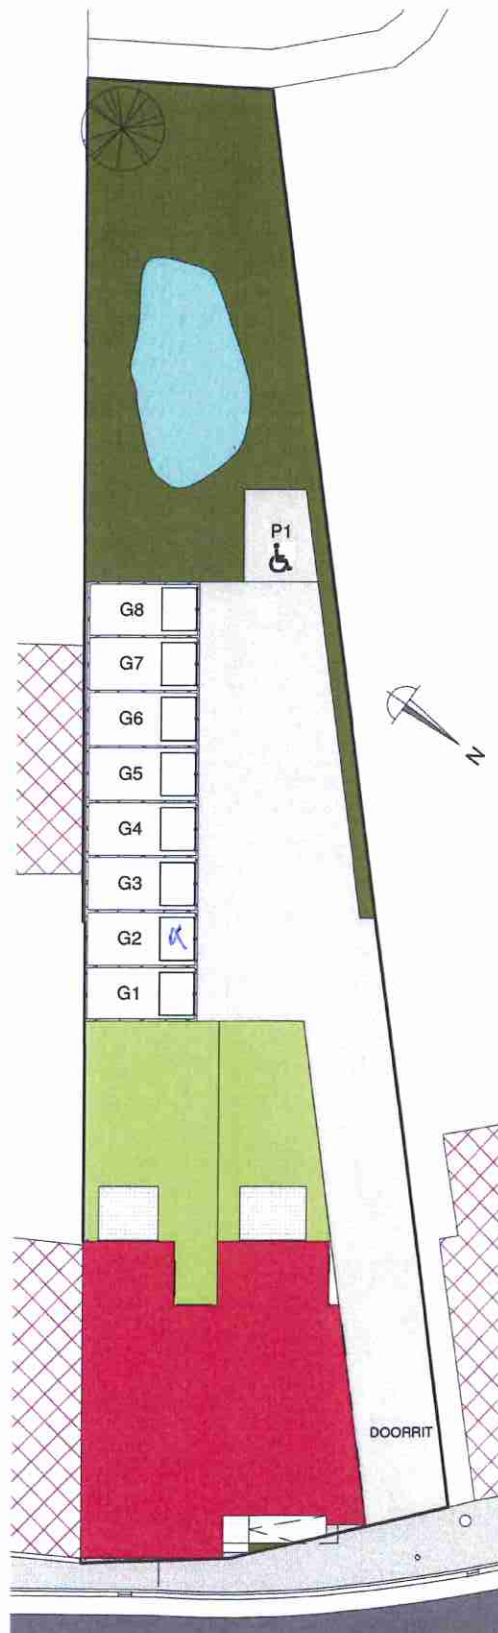

schaal: 1 : 350

INPLANTINGSPLAN

BUREAU W
architects
gsm: 0495/661.000
e-mail: veerle@bureauw.be

8 garages
Ooigemstraat
8792 Desselgem

Lintoo Projects
e-mail: info@lintoo.be
gsm: 0471/78 32 69

LINTOO
PROJECTS